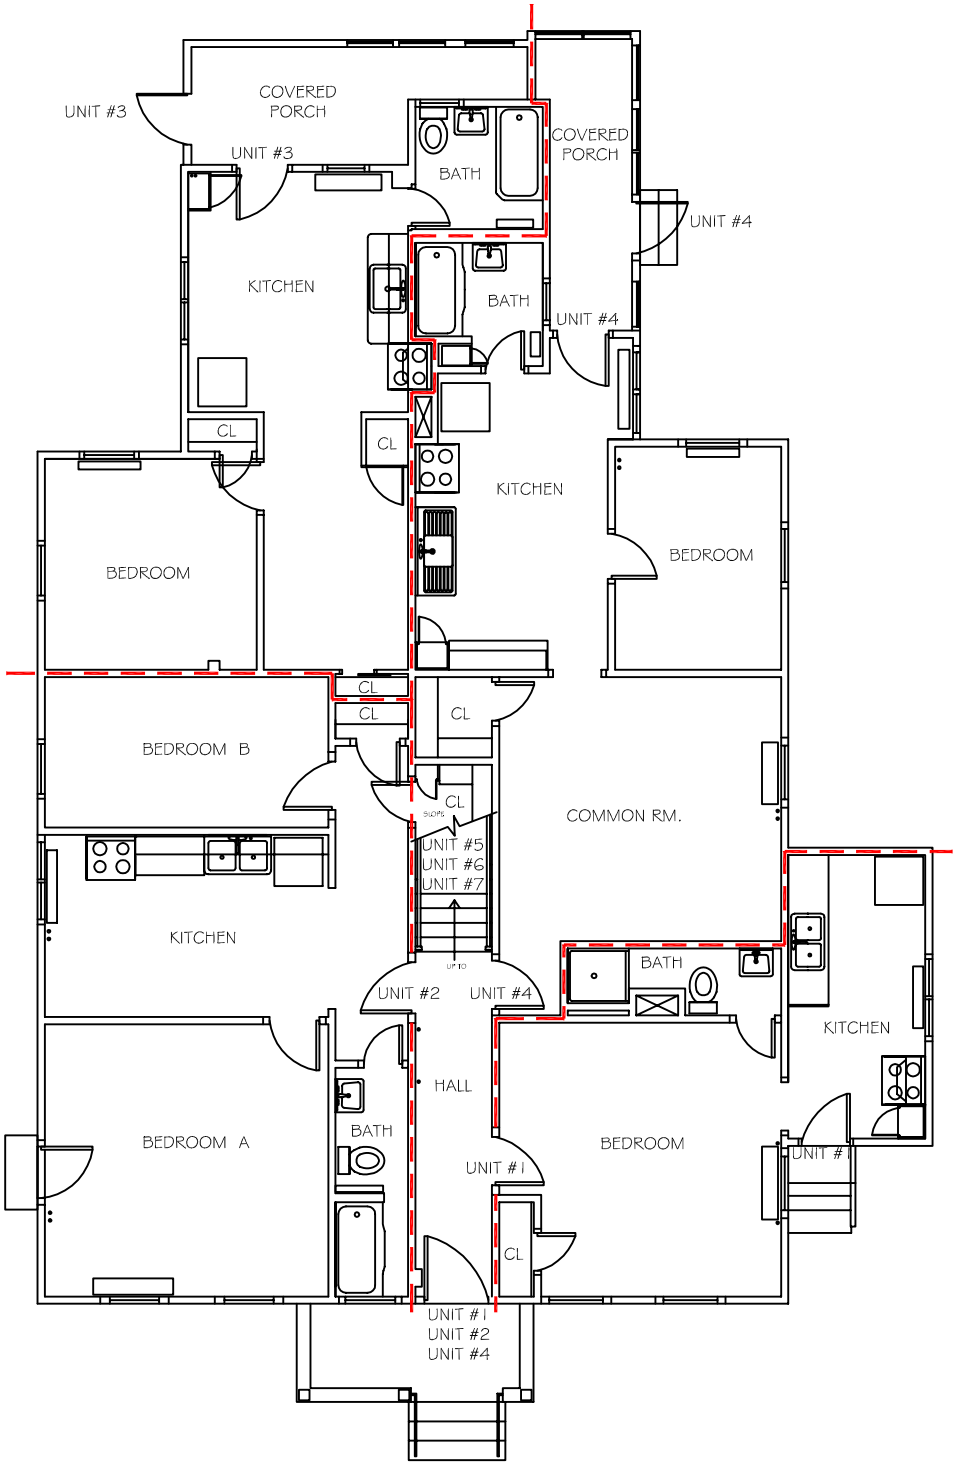


**1ST FLOOR PLAN**
**240 COURT STREET**

WESLEYAN UNIVERSITY
Construction Services
Connecticut Hall
Middletown, CT 06459
Ph: (860) 685-2438 Fax: (860) 685-2704

240 COURT STREET
1ST FLOOR PLAN

Scale: N.T.S.
Date: August 12, 2012
Revisions:

DWG. NO.
115-01